Figure 9-1
Capital Improvement Projects
20-Year System-wide
City of Kent
2019 Water System Plan

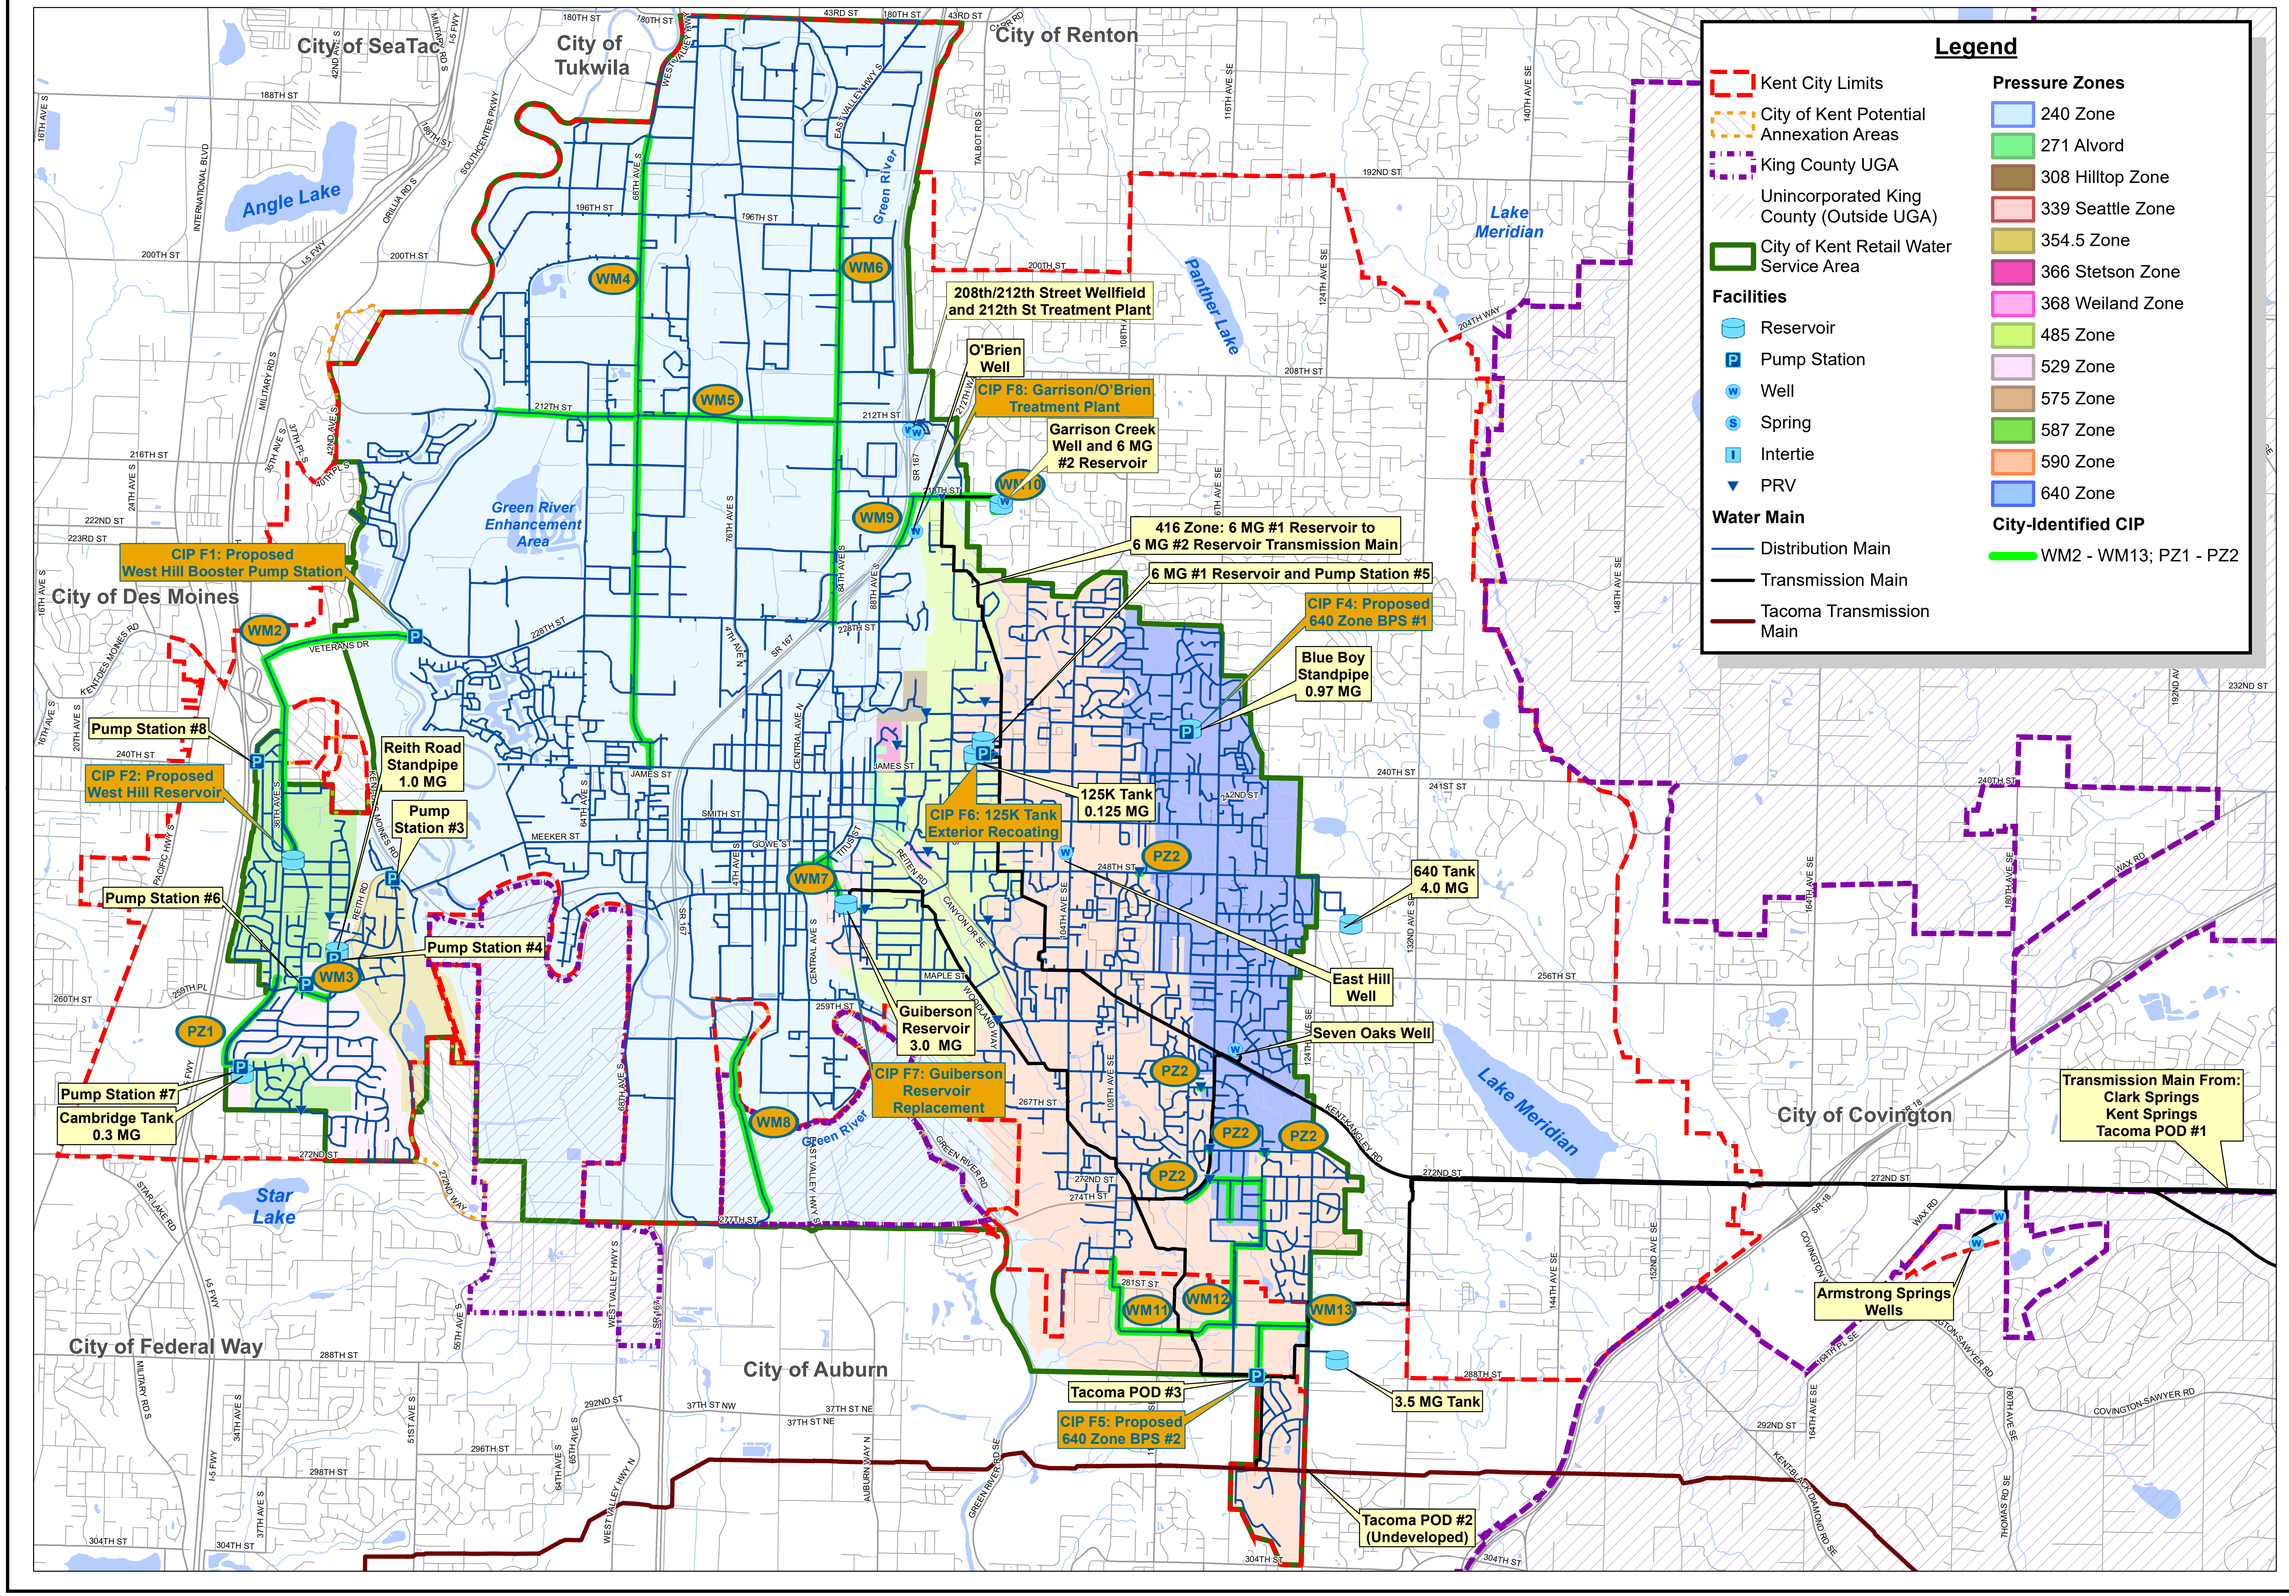

Legend

- Kent City Limits
- City of Kent Potential Annexation Areas
- King County UGA
- Unincorporated King County (Outside UGA)
- City of Kent Retail Water Service Area

Facilities

- Reservoir
- Pump Station
- Well
- Spring
- Intertie
- PRV

Water Main

- Distribution Main
- Transmission Main
- Tacoma Transmission Main

Pressure Zones

- 240 Zone
- 271 Alvord
- 308 Hilltop Zone
- 339 Seattle Zone
- 354.5 Zone
- 366 Stetson Zone
- 368 Weiland Zone
- 485 Zone
- 529 Zone
- 575 Zone
- 587 Zone
- 590 Zone
- 640 Zone

City-Identified CIP

- WM2 - WM13; PZ1 - PZ2

This map is a graphic representation derived from the City of Kent Geographic Information System. It was designed and intended for City of Kent staff use only; it is not guaranteed to survey accuracy. This map is based on the best information available on the date shown on this map.

Any reproduction or sale of this map, or portions thereof, is prohibited without express written authorization by the City of Kent.

This material is owned and copyrighted by the City of Kent.

Vicinity Map

COORDINATE SYSTEM: WGS 1984 WEB MERCATOR AUXILIARY SPHERE

J:\DATA\KEN\117-100\GIS\MAPS\FIGURE 9-1 CIP-PRIORITY_WMANDHONLY.MXD BY: DBRIGHT PLOT DATE: MAY 8, 2019

KENT WASHINGTON

1 inch = 2,000 feet

0 1,000 2,000 4,000 Feet

DRAWING IS FULL SCALE WHEN BAR MEASURES 2"

RH2

NORTH